PLAT BOOK 53 PAGE 109
SHEET 2 OF 2

WHISKEY CREEK CLUB ESTATES UNIT 10

A SUBDIVISION
IN THE SE 1/4 OF SEC. 10 & SW 1/4 OF SEC. 11, T45S, R24E
LEE COUNTY, FLORIDA

0 50 100 200
SCALE IN FEET

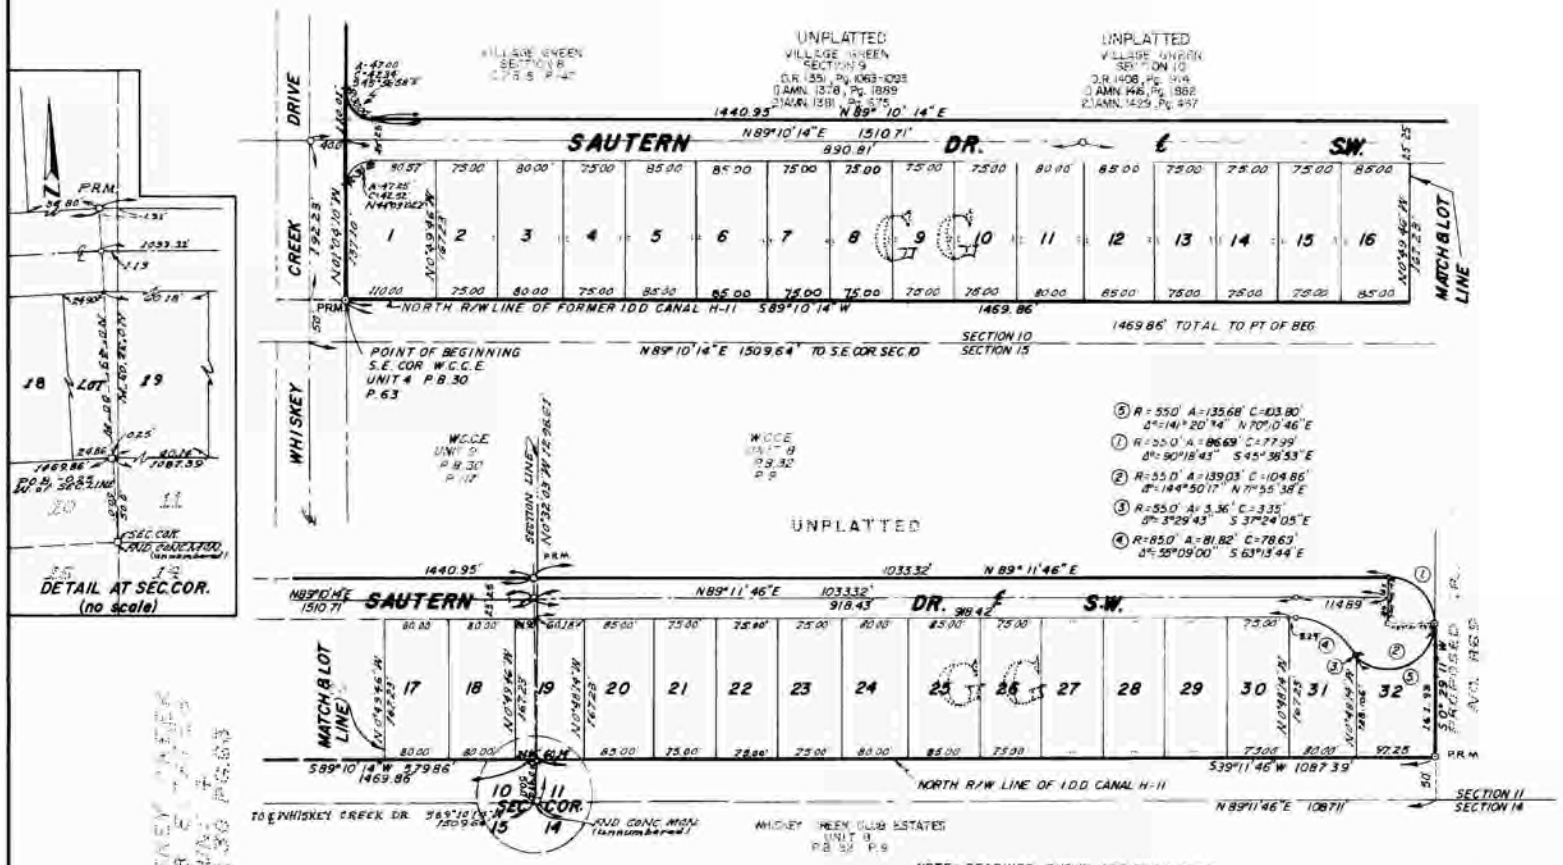

NOTE: BEARINGS SHOWN ARE FROM PLAT OF WHISKEY CREEK CLUB ESTATES UNIT NO. 4, P.B. 30, P. 63.
⊙ INDICATES PERMANENT REFERENCE MONUMENT.
○ INDICATES PERMANENT CONTROL POINT.

DUANE HALL & ASSOCIATES, INC.
CIVIL ENGINEERS — LAND SURVEYORS — LAND PLANNERS
PO BOX 8780 FORT MYERS FLORIDA 33901

Date 7-8-78 Dwn by CA Ck'd by
Proj No 69-278 Cat. 28 File No